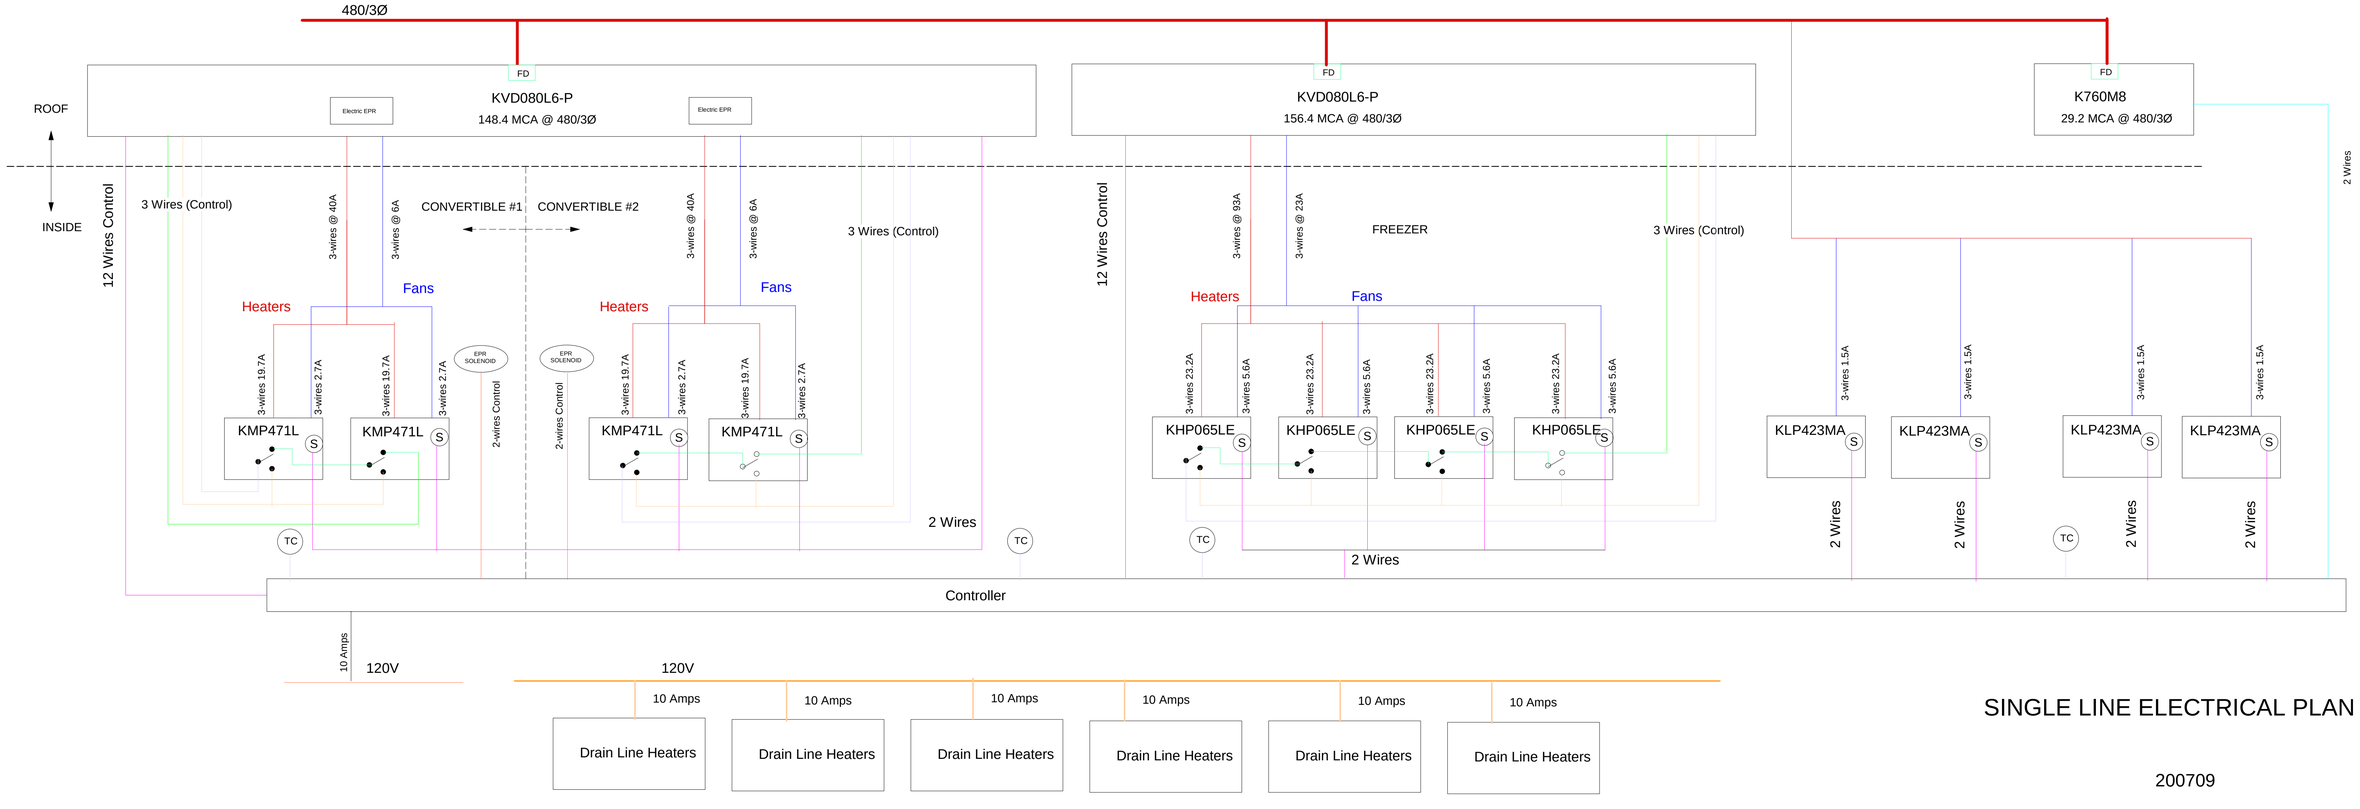

SINGLE LINE ELECTRICAL PLAN

200709